www.invarion.com

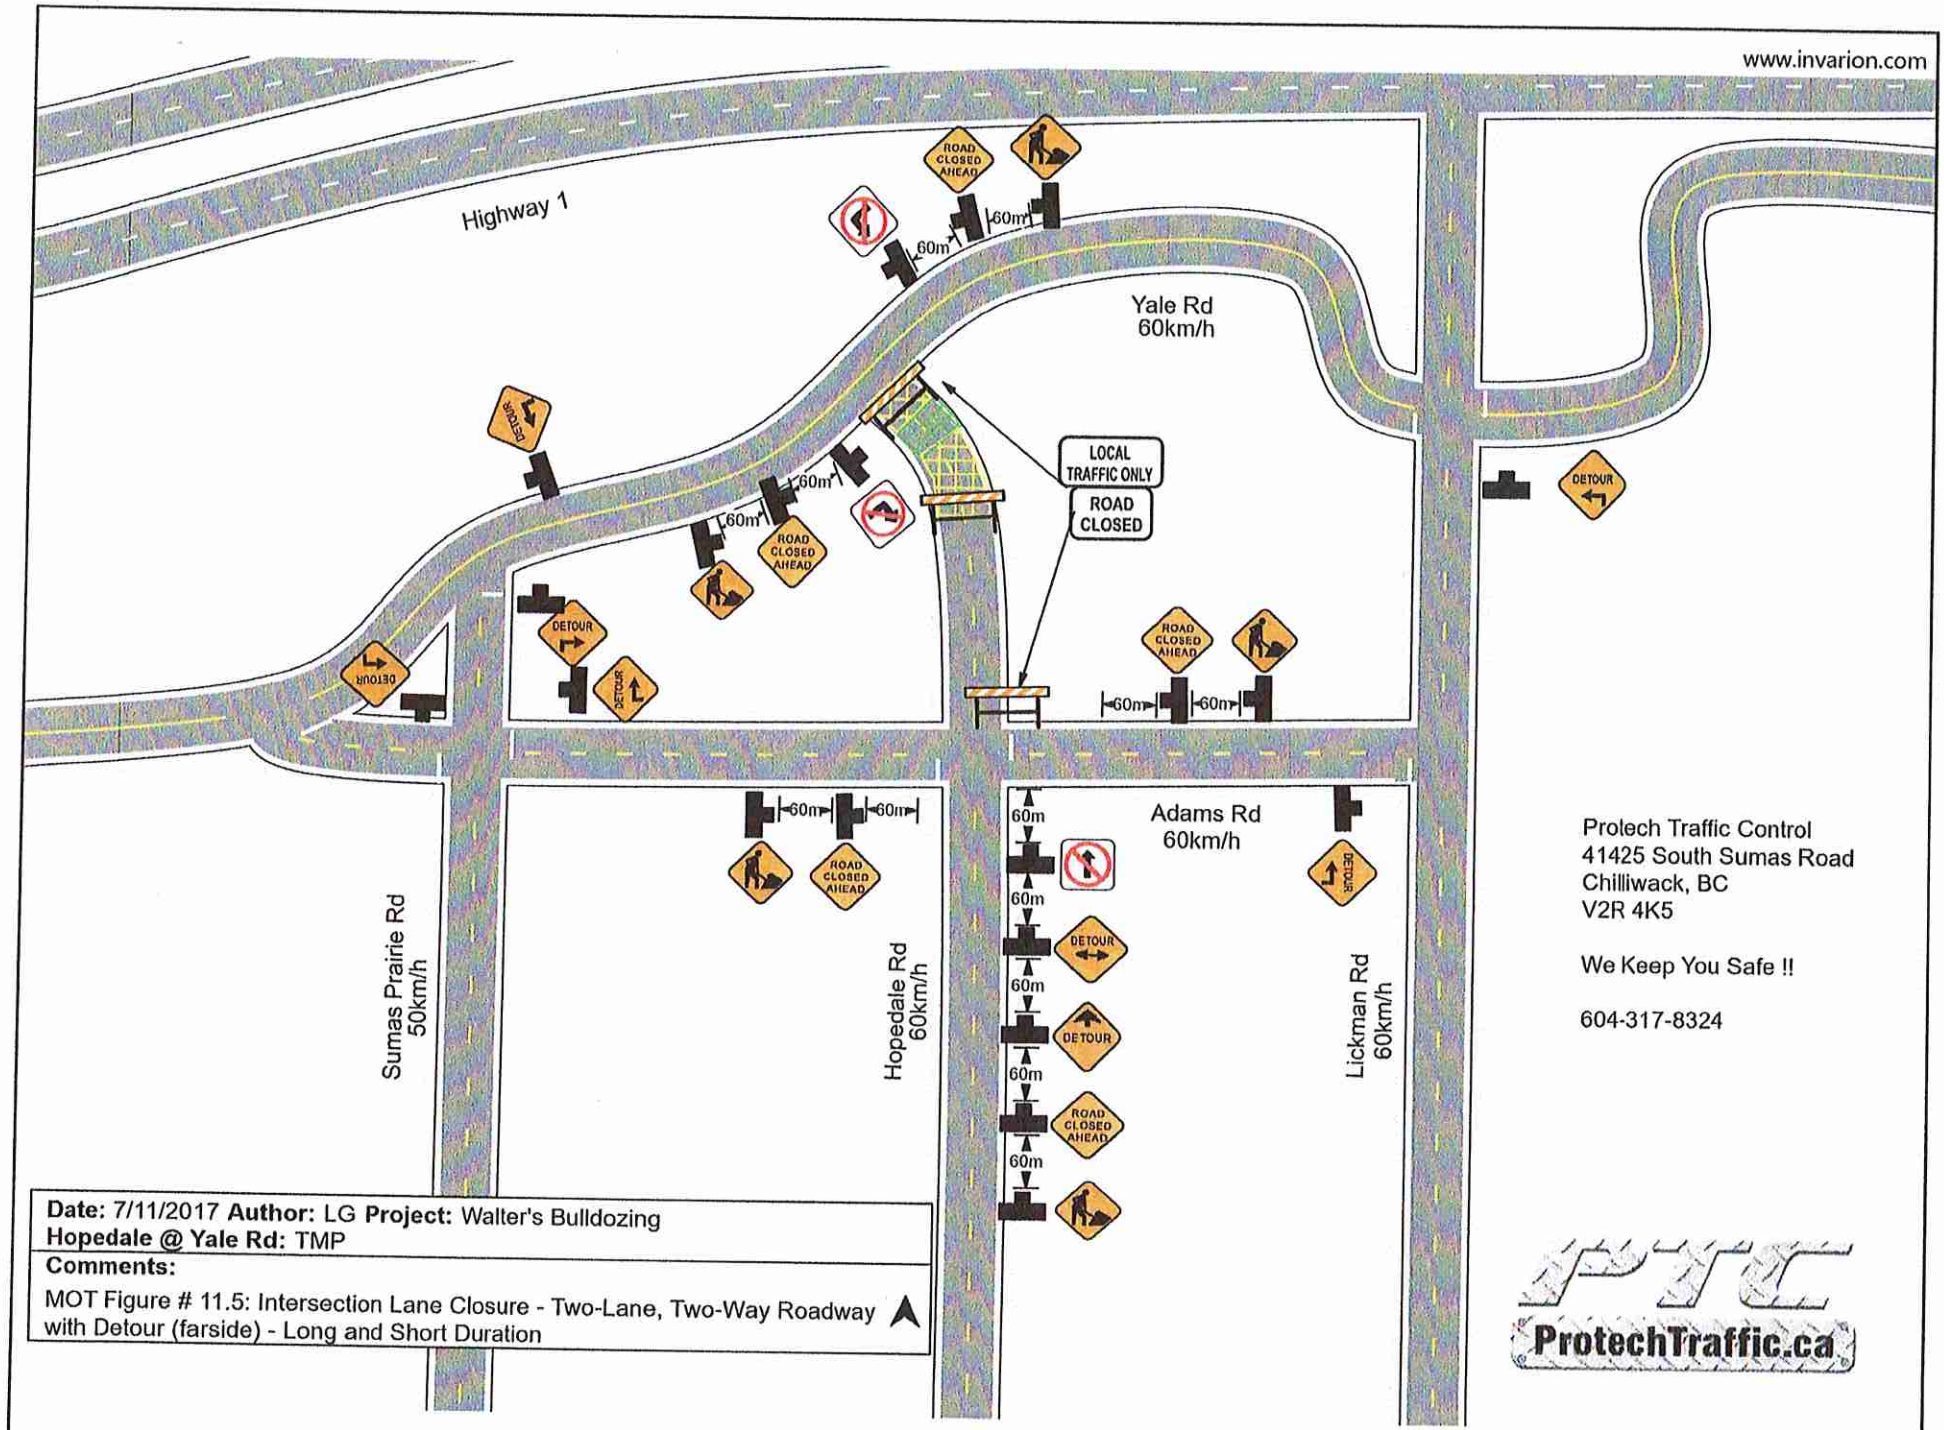

Date: 7/11/2017 **Author:** LG **Project:** Walter's Bulldozing
Hopedale @ Yale Rd: TMP

Comments:

MOT Figure # 11.5: Intersection Lane Closure - Two-Lane, Two-Way Roadway with Detour (farside) - Long and Short Duration

Protech Traffic Control
41425 South Sumas Road
Chilliwack, BC
V2R 4K5

We Keep You Safe !!

604-317-8324

ProtechTraffic.ca